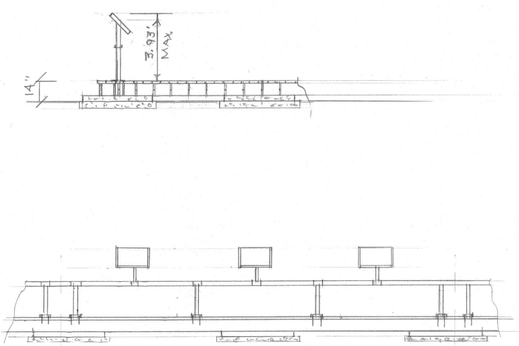

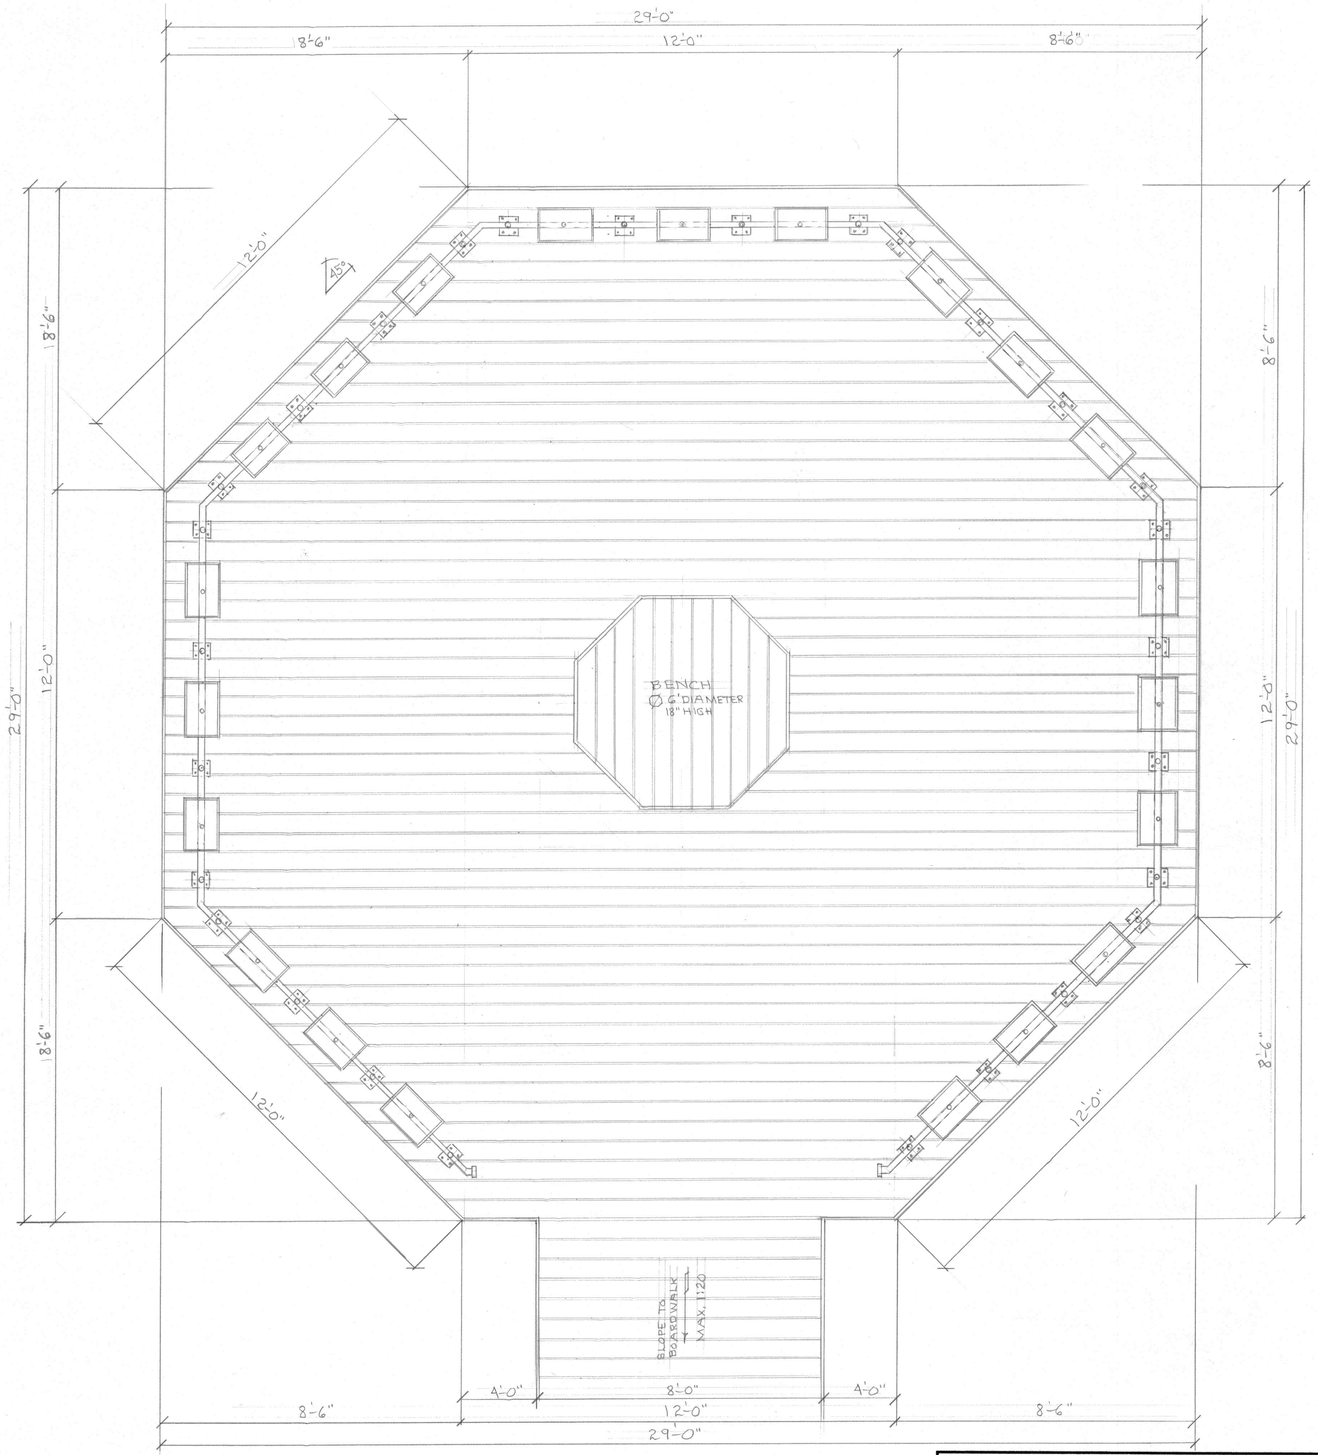

VIEWING PLATFORM

SCALE 1/2" = 1'-0"

"INNOVATIVE" DESIGN & DRAFTING 780-459-5659		
SCALE: 1/4" = 1'-0"	APPROVED BY:	DRAWN BY: P.O'HOW
DATE: JUNE 2016		REVISED
FORT SASK. HISTORICAL SOCIETY FORT SASKATCHEWAN, AB. 780-998-1872 (NORMA) 780-998-3498 (RAT)		DRAWING NUMBER 1 OF